


*PROPOSED LAYOUT FOR REXTON PROGRAMME AT MA'DIN COLLEGE
OF ENGINEERING AND MANAGEMEN, MELMURI, MALAPPURAM*

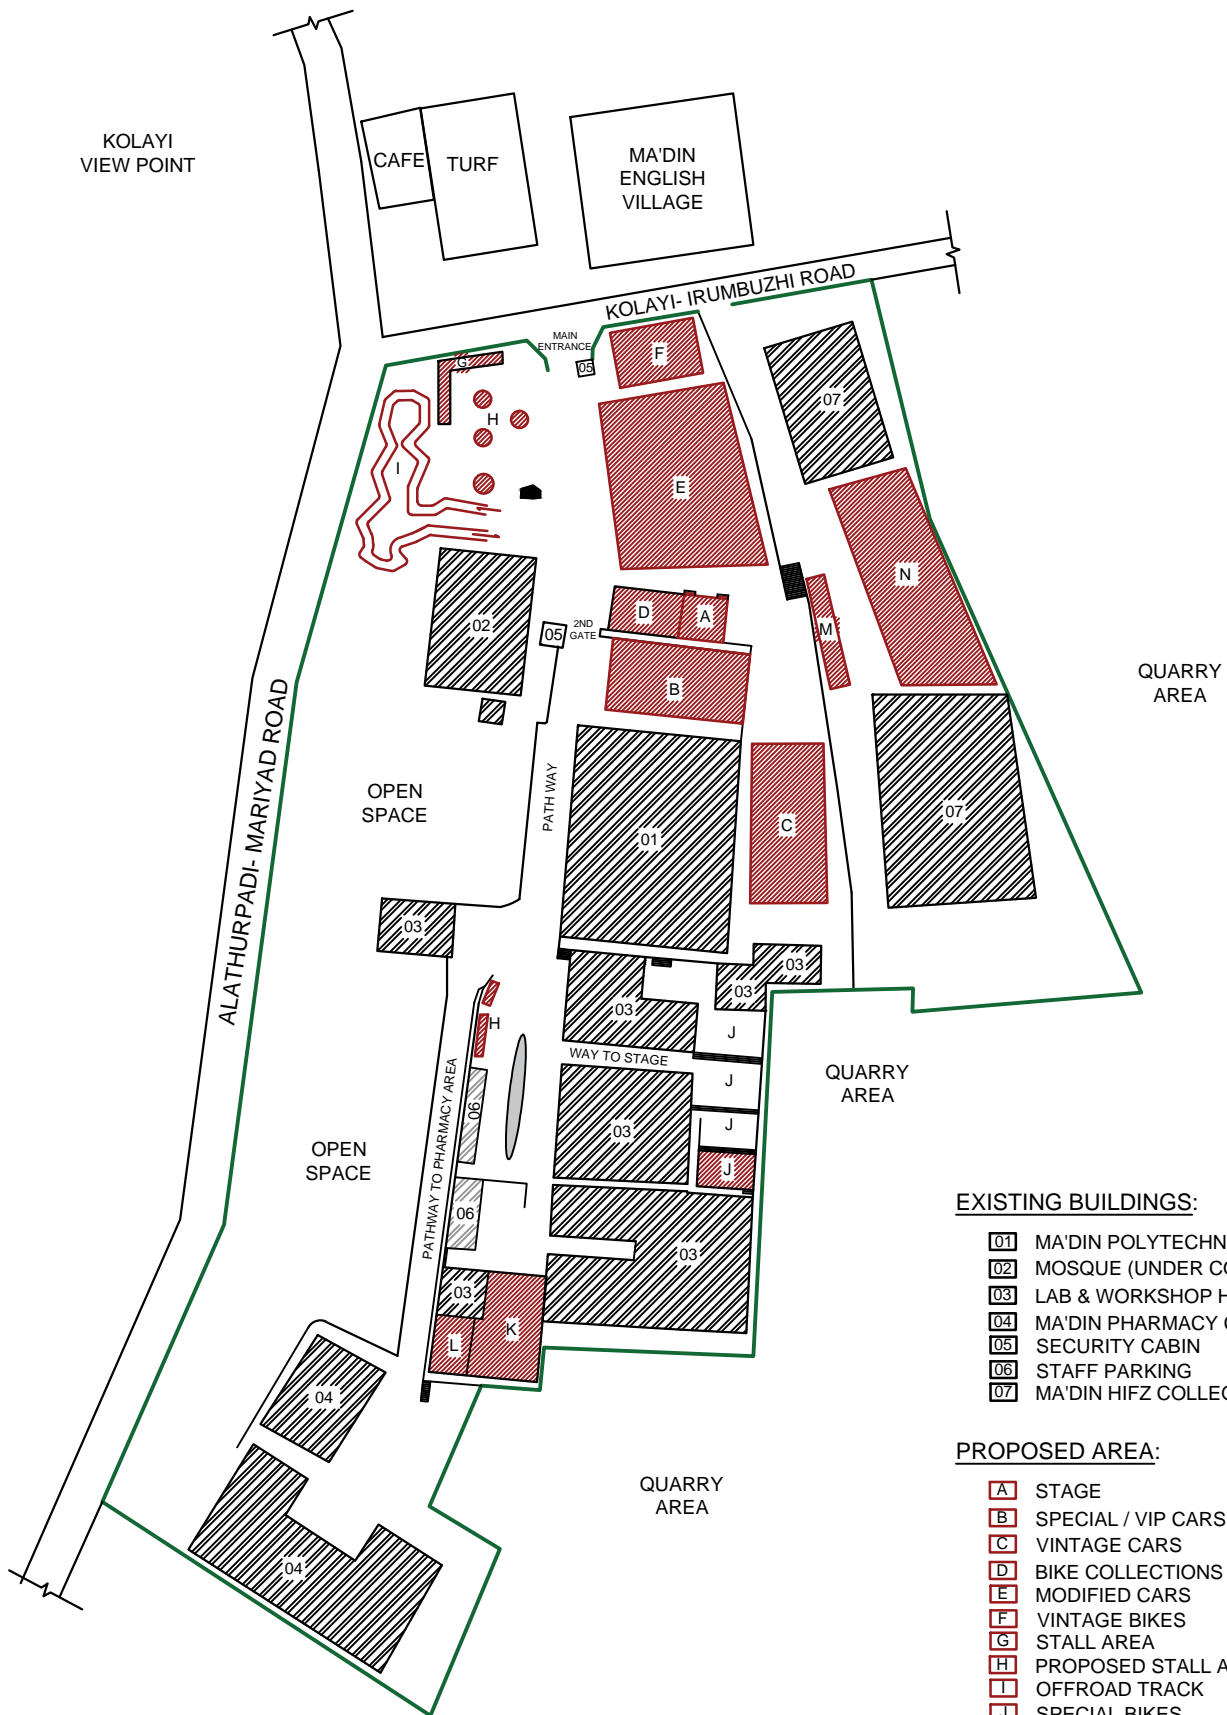

PROPOSED SITE PLAN

EXISTING BUILDINGS:

- [01] MA'DIN POLYTECHNIC CAMPUS
- [02] MOSQUE (UNDER CONSTRUCTION)
- [03] LAB & WORKSHOP HALL
- [04] MA'DIN PHARMACY CAMPUS
- [05] SECURITY CABIN
- [06] STAFF PARKING
- [07] MA'DIN HIFZ COLLEGE

PROPOSED AREA:

- [A] STAGE
- [B] SPECIAL / VIP CARS
- [C] VINTAGE CARS
- [D] BIKE COLLECTIONS
- [E] MODIFIED CARS
- [F] VINTAGE BIKES
- [G] STALL AREA
- [H] PROPOSED STALL AREA
- [I] OFFROAD TRACK
- [J] SPECIAL BIKES
- [K] CANTEEN (EXISTING)
- [L] GENTS PRAYER HALL (EXISTING)
- [M] TWO WHEELER PARKING AREA
- [N] FOUR WHEELER PARKING AREA